NOT FOR REPRODUCTION

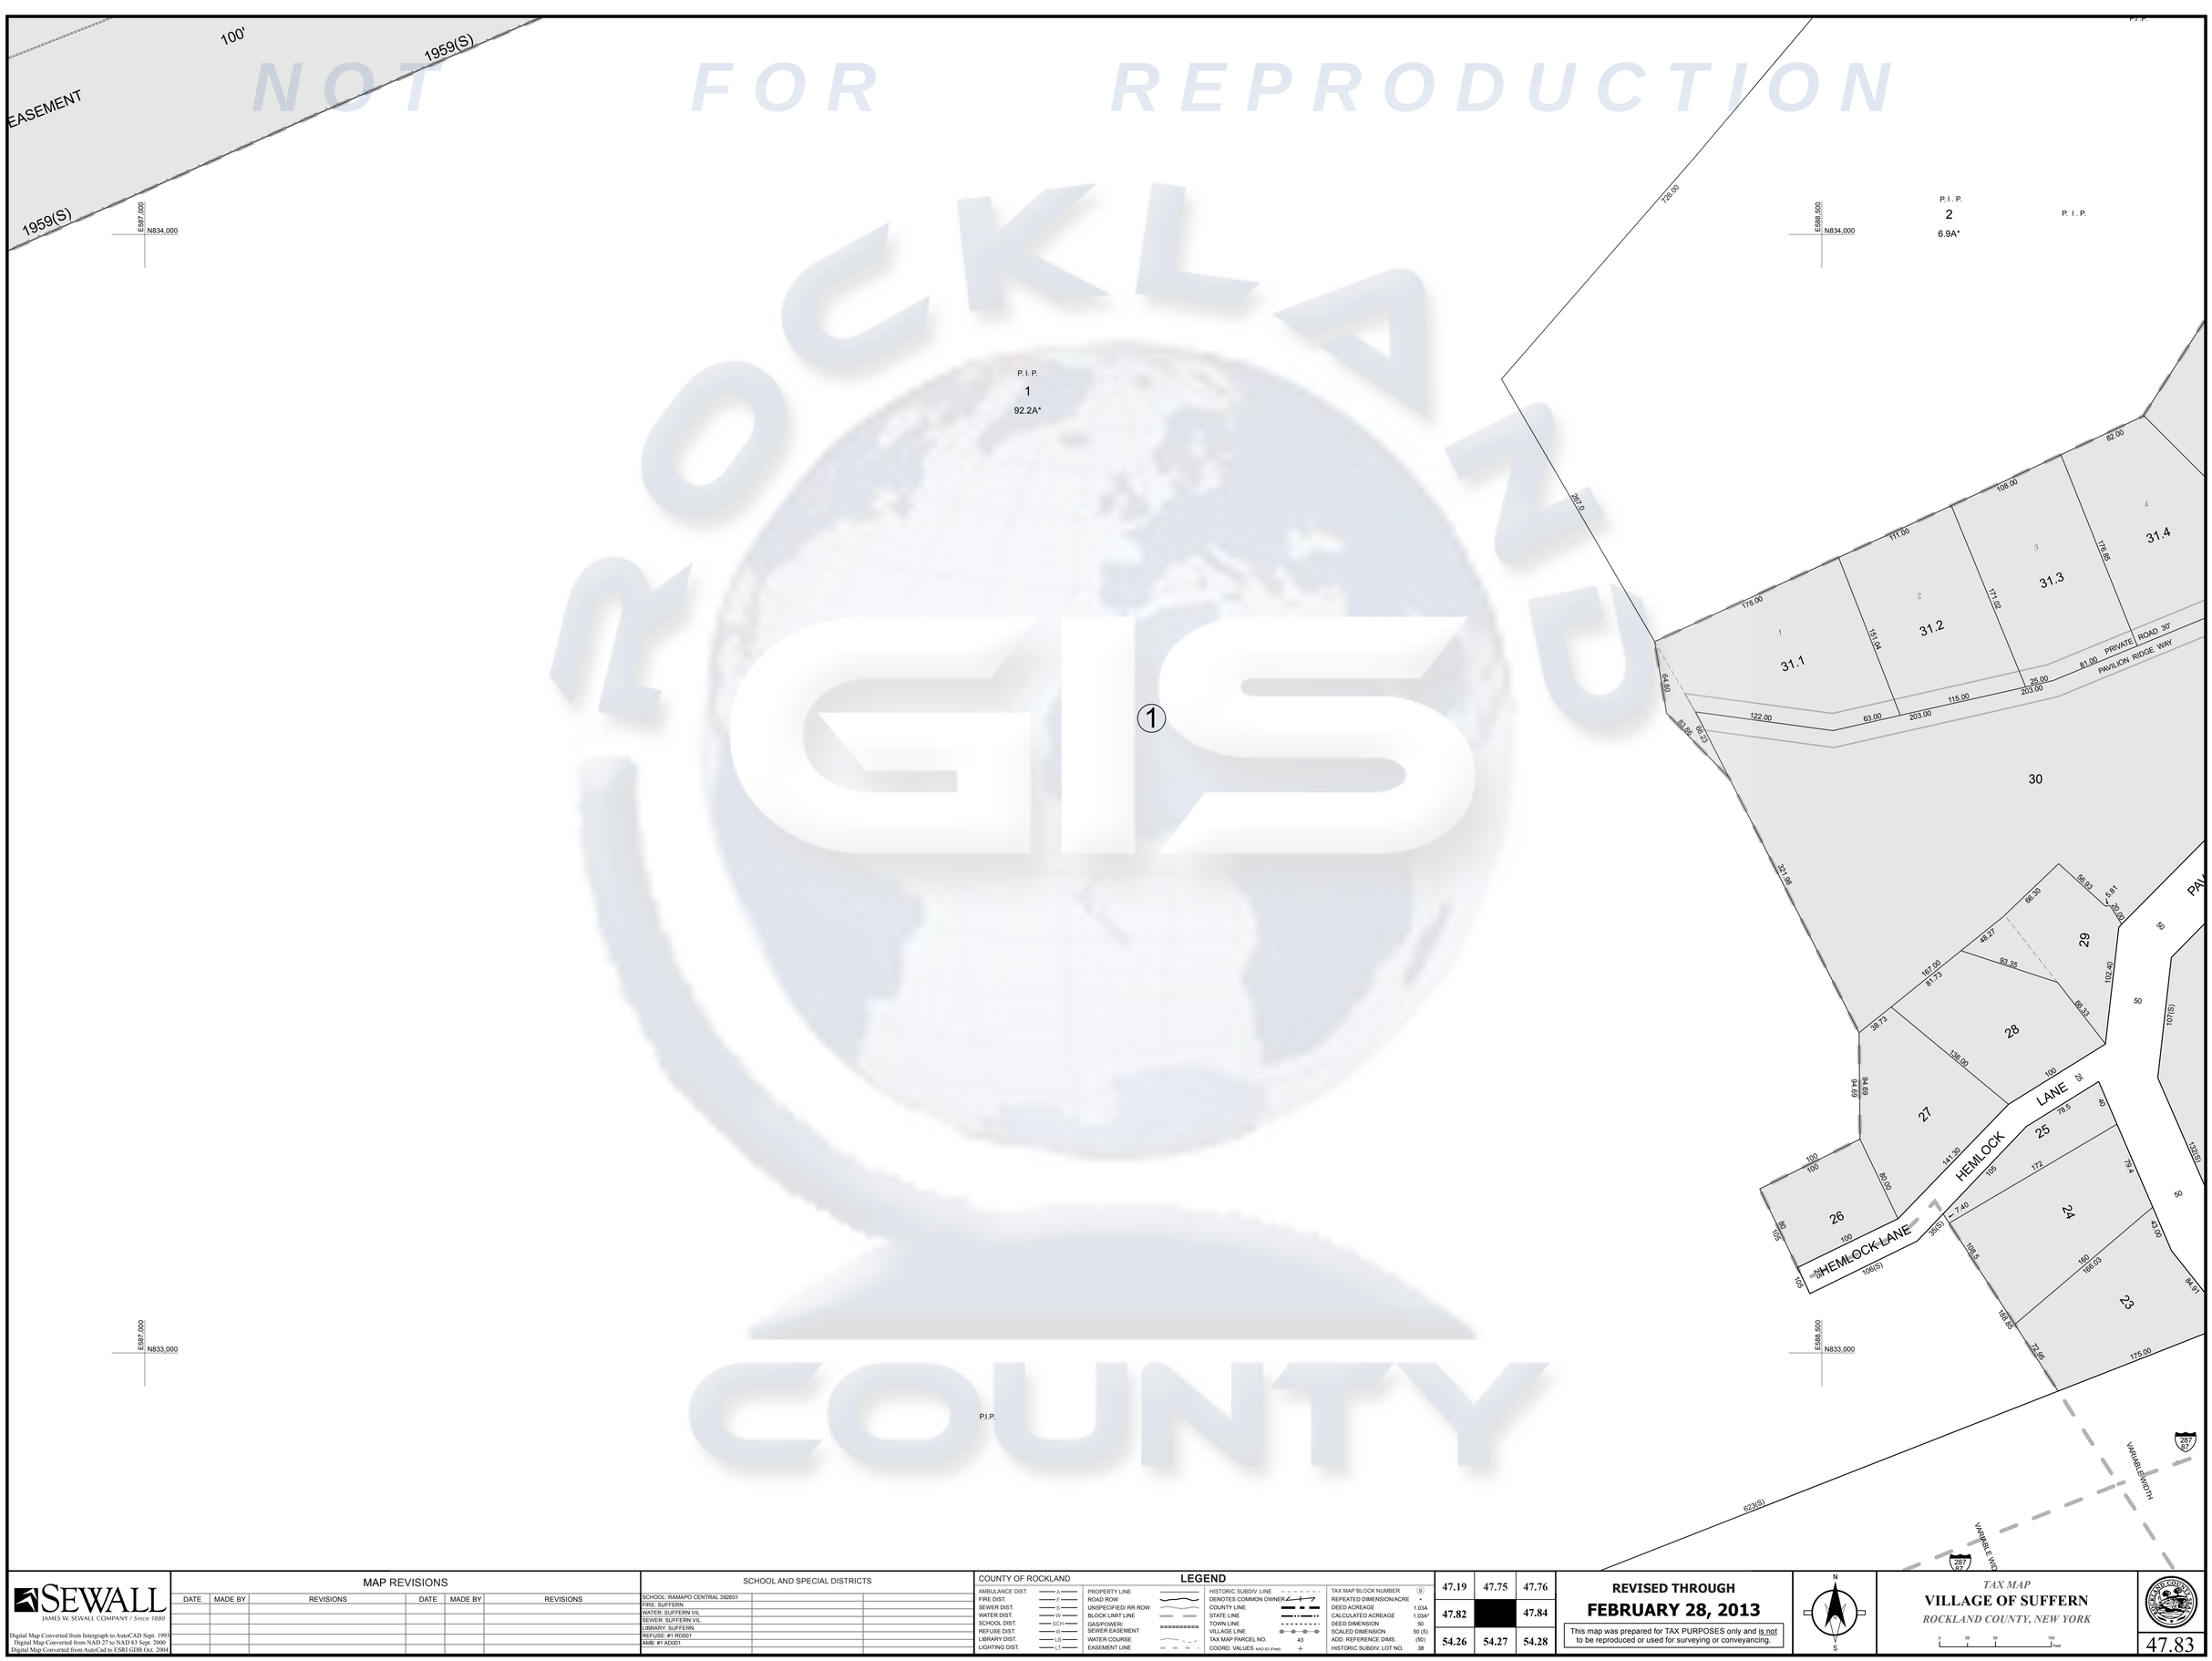

SEWALL
JAMES W. SEWALL COMPANY / Since 1880

Digital Map Converted from Intergraph to AutoCAD Sept. 1993
Digital Map Converted from NAD 27 to NAD 83 Sept. 2000
Digital Map Converted from AutoCad to ESRI GDB Oct. 2004

MAP REVISIONS

DATE	MADE BY	REVISIONS	DATE	MADE BY	REVISIONS

SCHOOL AND SPECIAL DISTRICTS

SCHOOL: RAMAPO CENTRAL 392601					
FIRE: SUFFERN					
WATER: SUFFERN VIL					
SEWER: SUFFERN VIL					
LIBRARY: SUFFERN					
REFUSE: #1 RD001					
AMB: #1 AD001					

COUNTY OF ROCKLAND

LEGEND

AMBULANCE DIST.	A	PROPERTY LINE	HISTORIC SUBDIV. LINE	TAX MAP BLOCK NUMBER	9
FIRE DIST.	F	ROAD ROW	DENOTES COMMON OWNER	REPEATED DIMENSION/ACRE	"
SEWER DIST.	S	UNSPECIFIED/ RR ROW	COUNTY LINE	DEED ACREAGE	1.03A
WATER DIST.	W	BLOCK LIMIT LINE	STATE LINE	CALCULATED ACREAGE	1.03A*
SCHOOL DIST.	SCH	GAS/PONER/ SEWER EASEMENT	TOWN LINE	DEED DIMENSION	50
REFUSE DIST.	R		VILLAGE LINE	SCALED DIMENSION	50 (S)
LIBRARY DIST.	LB	WATER COURSE	TAX MAP PARCEL NO. 43	ADD. REFERENCE DIMS.	(50)
LIGHTING DIST.	LT	EASEMENT LINE	COORD. VALUES NAD 83 (Feet) +	HISTORIC SUBDIV. LOT NO.	28

47.19	47.75	47.76
47.82		47.84
54.26	54.27	54.28

REVISED THROUGH
FEBRUARY 28, 2013

This map was prepared for TAX PURPOSES only and is not to be reproduced or used for surveying or conveyancing.

N
W
S

TAX MAP
VILLAGE OF SUFFERN
ROCKLAND COUNTY, NEW YORK

0 25 50 100 Feet

47.83